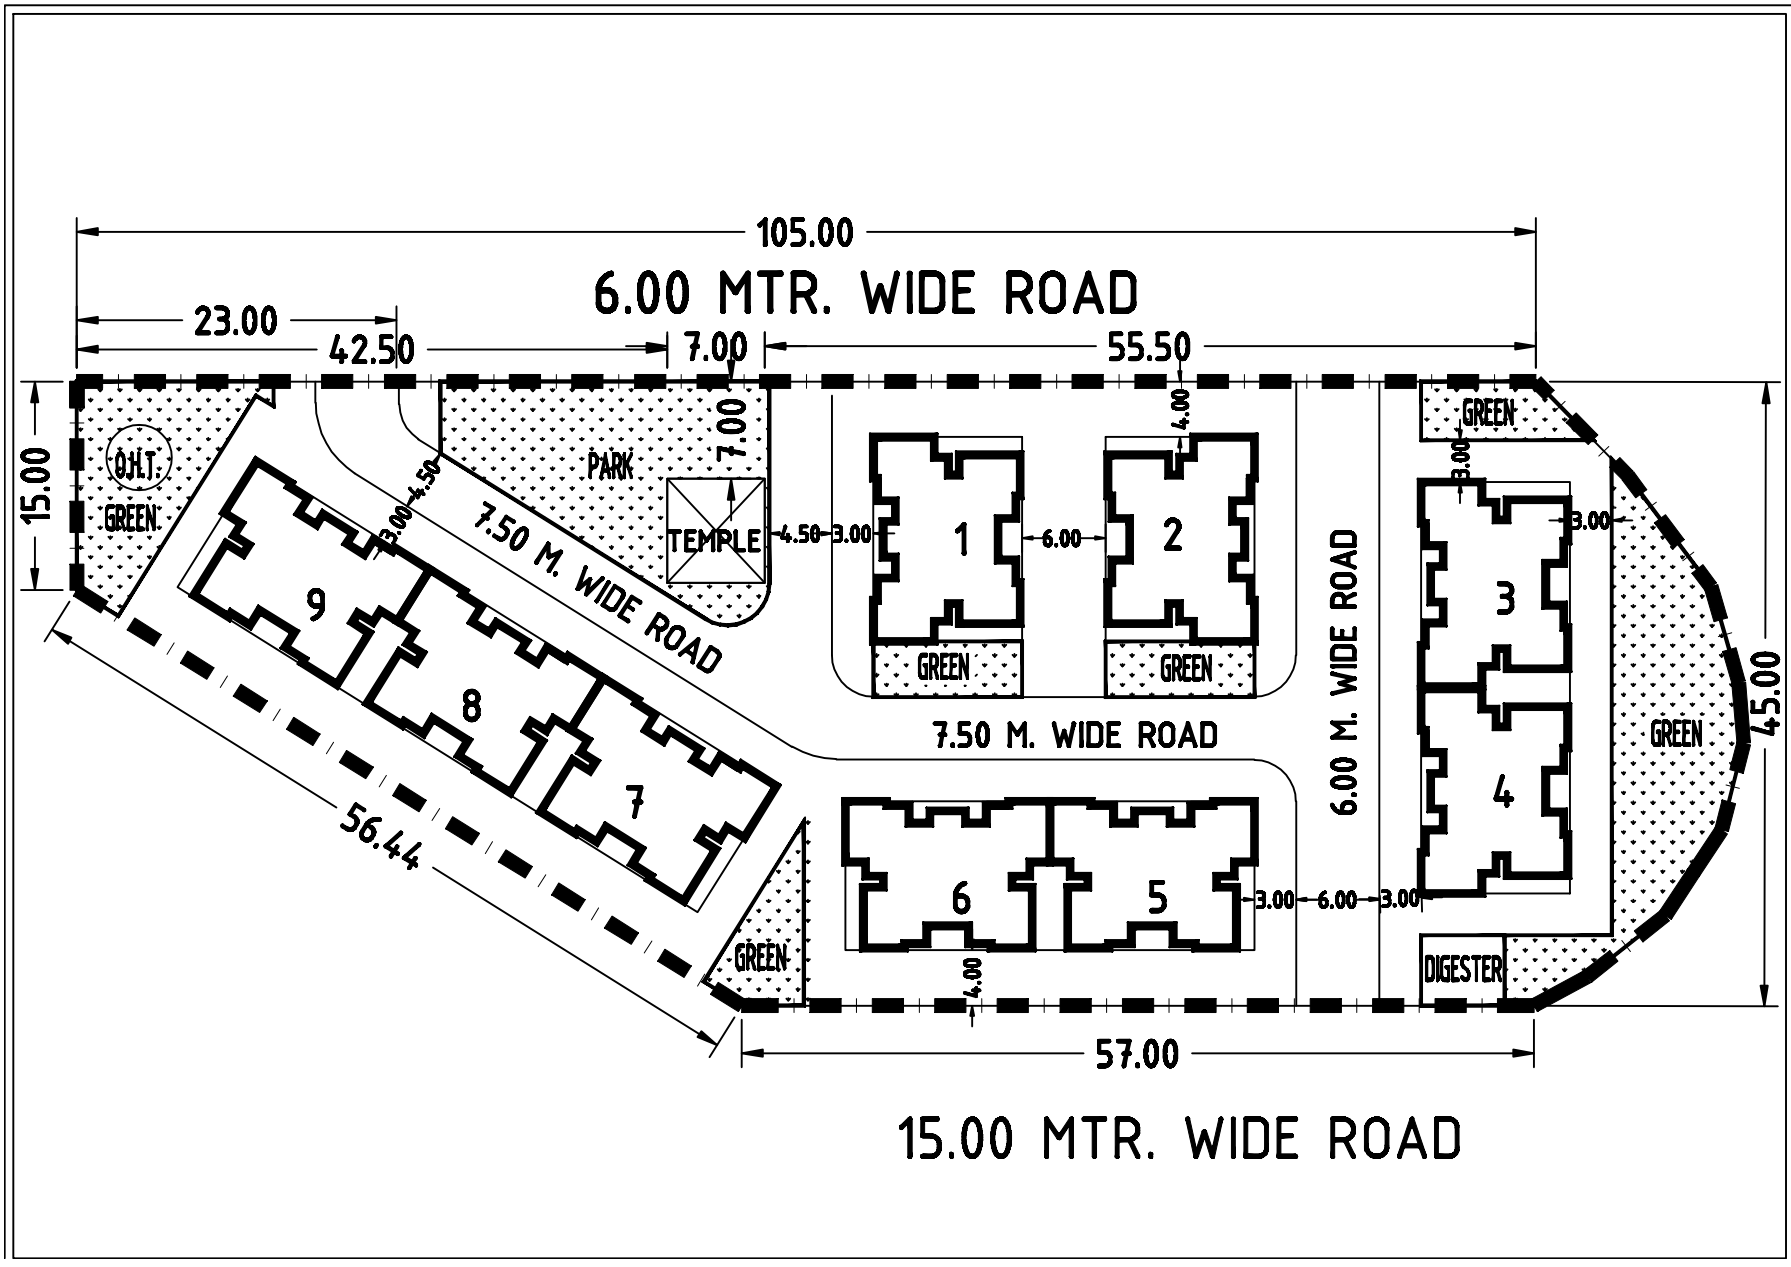

UPAVP
ARCHITECTURAL AND PLANNING UNIT- IV
NEELGIRI COMPLEX, INDIRA NAGAR
LUCKNOW-226016
E-mail: upplu99@sadalsowalddn

DRG. SET NO.:-

DRG. NO.

NOTE:-

1. ONLY WRITTEN DIMENSIONS TO BE FOLLOWED AND ANY DISCREPANCY,IF FOUND ON SITE SHOULD BE IMMEDIATELY REFERRED TO ARCHITECTURE & PLANNING SECTION, UNIT-4.
2. THIS LAY OUT PLAN HAS BEEN PREPARED ON THE BASIS OF INFORMATION RECEIVED BY S. E. CIRCLE-III ,VIDE HIS LETTER NO. 2998/W-7978 DATED-16.09.2008.

LEGEND
AREA STATEMENT:
PROJECT BOUNDARY-
PROJECT AREA - 4036.00 SQ.M. (0.40 HECT.)

TOTAL NOS. OF BLOCKS- 09
TOTAL NOS. OF UNITS- 09X12 =108

SCHEME:
MANYAVAR KANSHI RAM JI
SHAHARI GARIB AWAS YOJNA

PROJECT:
LAYOUT PLAN OF AZAM GARH

DRG. TITLE
LAY OUT PLAN OF JAIL COMPOUND LAND AT DISTT.AZAM GARH

0.0 2.5 0.00 5.0 10.0m

DATE: 22nd SEP' 2008

V.B.PATHAK
DRAUGHT'S MAN (Sr.)

VIKAS KUMAR
M.ARCH
ASSTT. ARCH. PLANNER

SANJEEV KASHYAP
PRABHARI(ARCH.&PLANNING UNIT)