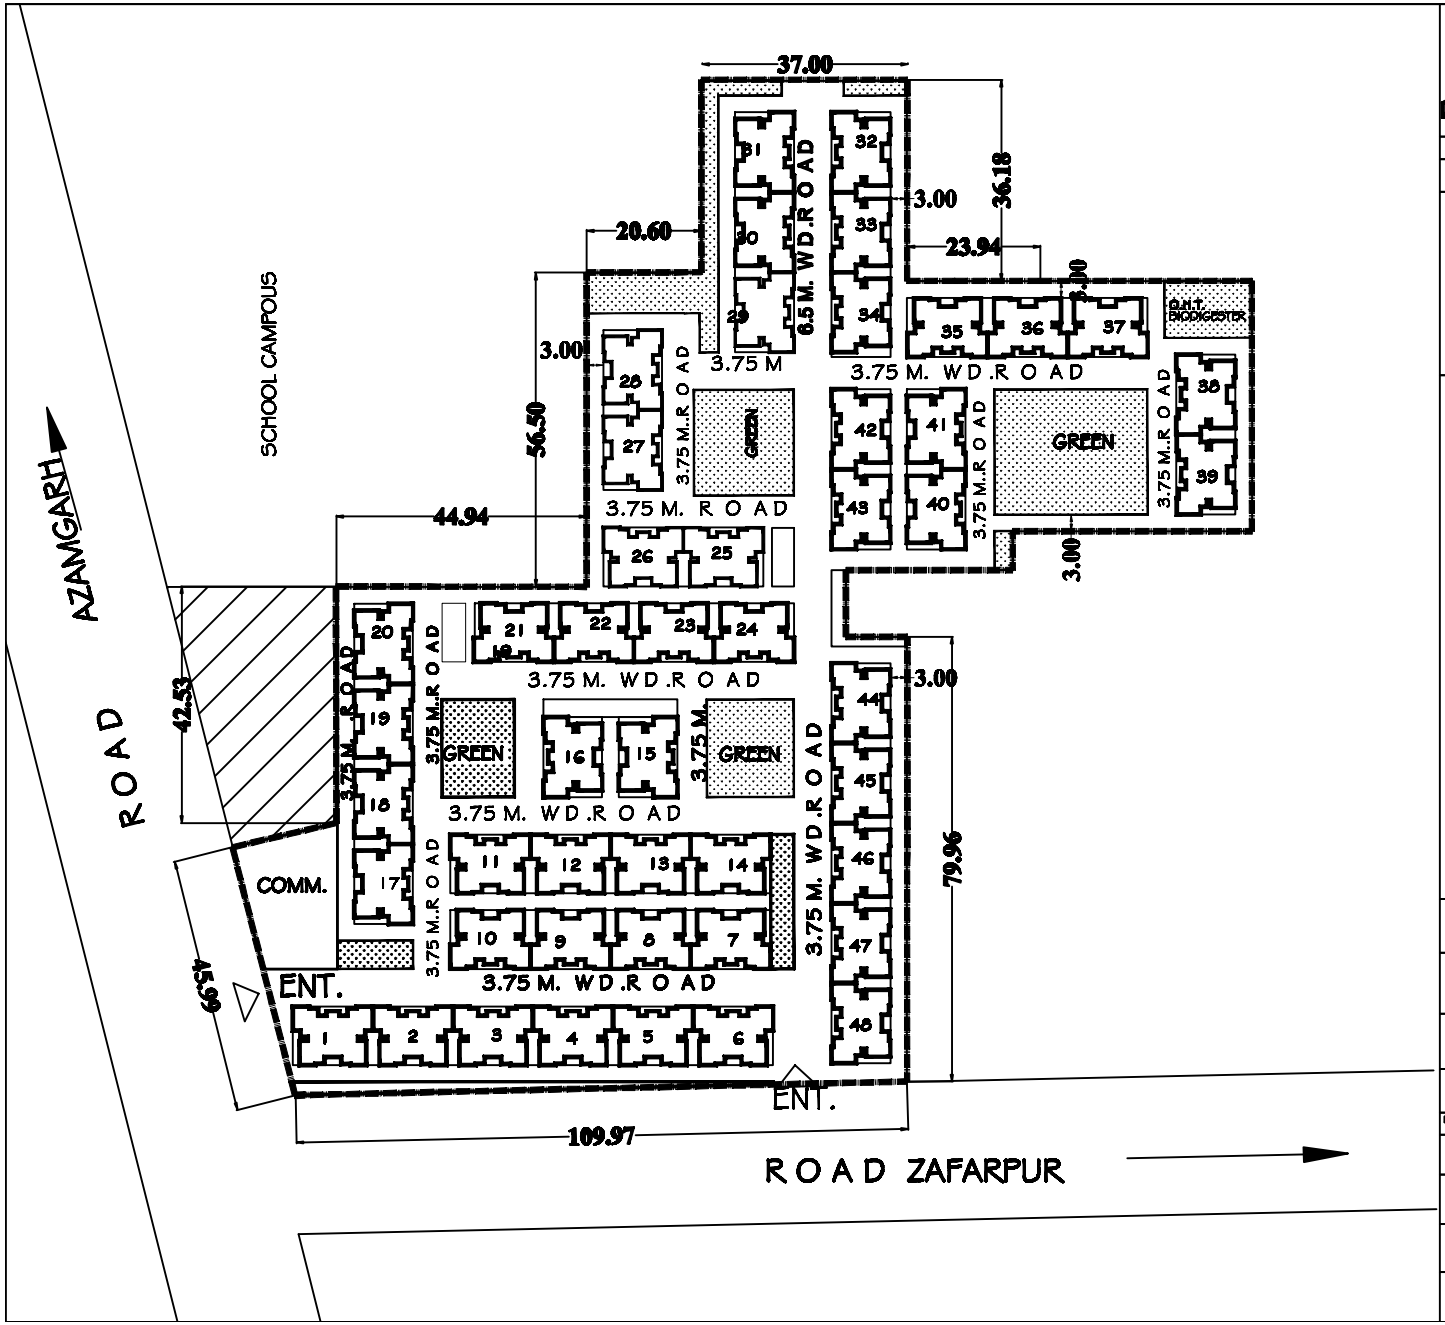

UPAVP
ARCHITECTURE AND PLANNING UNIT–5
NEELGIRI COMPLEX ,INDIRA NAGAR,
LUCKNOW.
Mail :[redacted]

DRG,SET NO.:–

DRG,NO.:–

NOTE

1. ONLY WRITTEN DIMENSIONS TO BE FOLLOWED AND ANY DISCREPANCY, IF FOUND ON SITE SHOULD BE IMMEDIATELY REFERRED TO ARCHITECTURE & PLANNING SECTION , AP.
2. THIS LAYOUT HAS BEEN PREPARED ON TH BASIS OF INFORMATION RECEIVED FROM S.E.CIRCLE-3 VIDE HIS LETTER NO.2699W-75/100/DATED 27-09-06

LEGEND

AREA STATEMENT:

TOTAL PROJECT AREA-1.547HECT.
PROJECT BOUNDARY- ————————

TOTAL NOS. OF BLOCK- 48
TOTAL NOS. OF UNIT- 12X48=576

SCHEME:–
MANYAVAR KANSHIRAM JI
SHAHARI GARIB AVAS YOJNA

PROJECT
LAYOUT PLAN
DISTRICT- AZAMGARH

DRG. TITLE
LAY OUT PLAN AT
MUND,JAFAR NAGAR,DISTT. AZAMGARH.

SCALE:– 1:500

NORTH

DEALT BY—

VEENA S.
DIP. ARCH.,A.I.I.A.
ARCH. ASSIT.

ALOK KUMAR VERMA
B.ARCH M. PLANNING
ASST. ARCHITECT PLANNER

S.I. YADAV
B ARCH
ARCHITECT PLANNER

SANJEEV KASHYAP
M.PLAN(ENVIRONMETAL),A.I.T.P.
PRABHARI (APD)