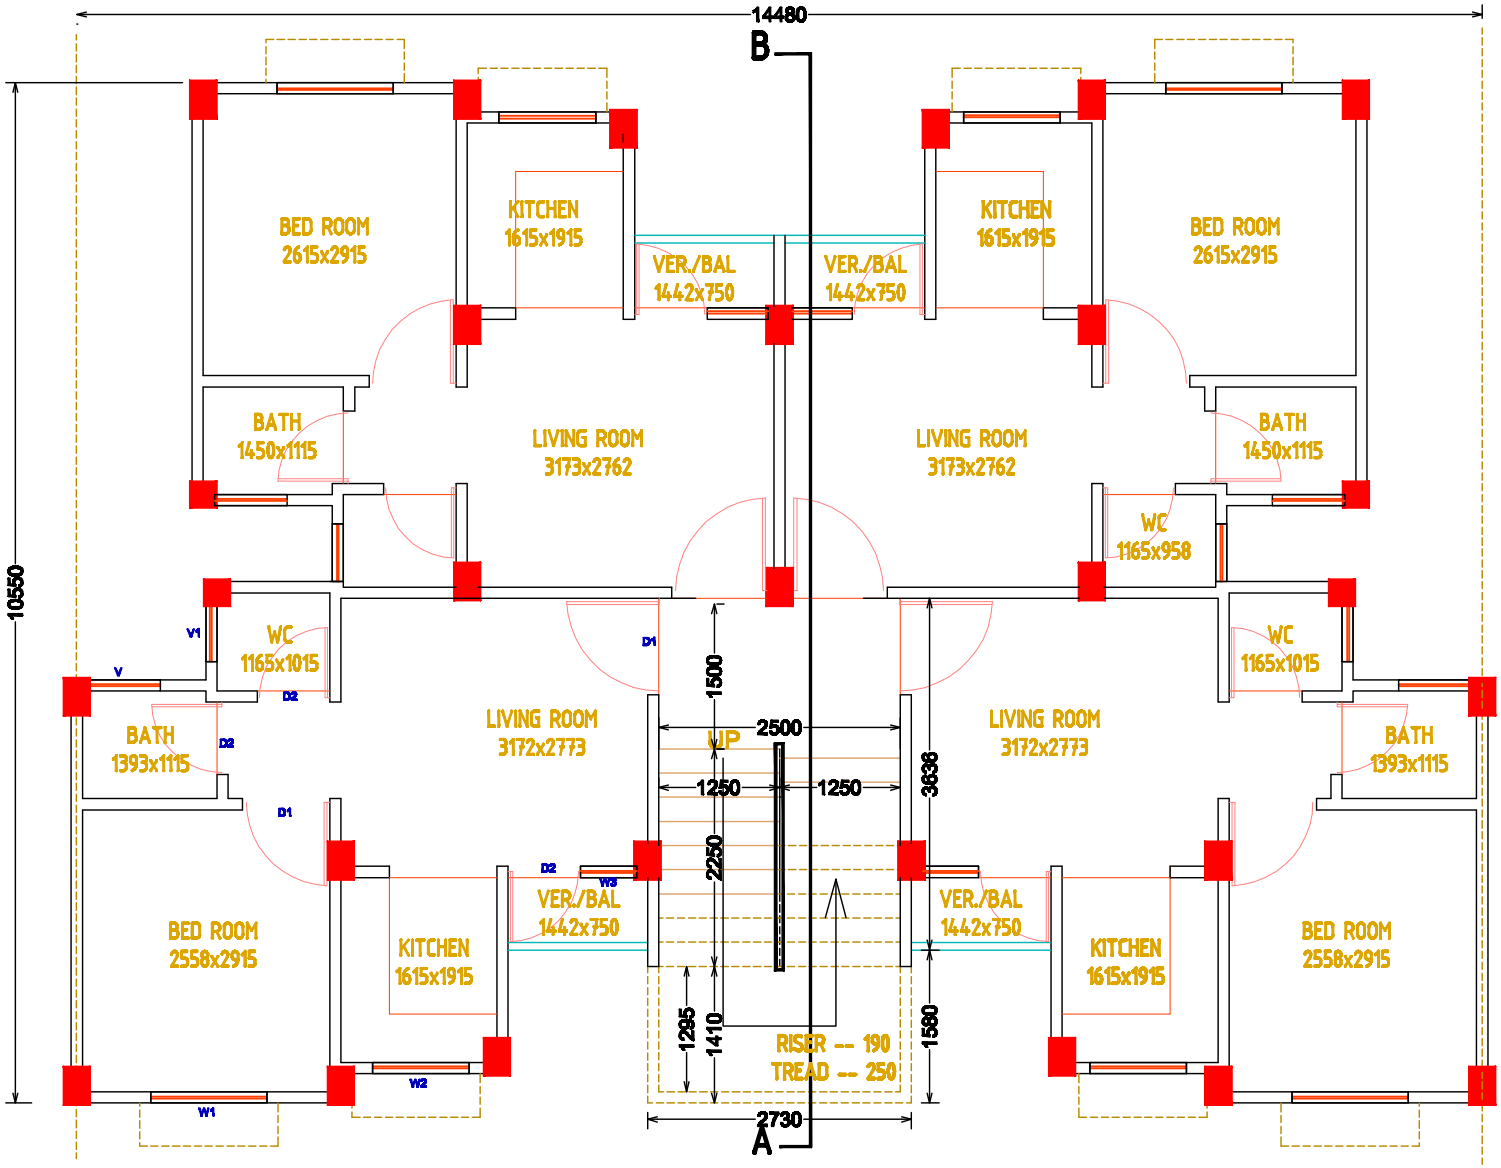

TYPICAL ROW HOUSING LAYOUT PLAN OF CLUSTERS
FOR MANYVAR SRI KANSIRAM JI SAHRI GARIB AVAS YOJNA

UPAVP
ARCHITECTURAL AND PLANNING SECTION
NEELGIRI COMPLEX, INDIRA NAGAR
LUCKNOW—226016
Email : uphdb@sancharnet.in
ISO-9001:2000

DRG.NO.	STD.DRG.FOR CLUSTER
	SHEET NO. -
	TYPICAL UNIT PLAN

NOTE
1. ALL DIMENTIONS ARE IN MM.
2. FIGURED DIMENSION SHOULD BE FOLLOWED.

SCHEDULE OF DOORS & WINDOWS

SL.NO.	TYPE	WIDTH	HIEGHT	REMARKS
1.	D1	900	2000	-
2.	D2	750	2000	-
3.	W1	1000	1200	CILL AT - 600
4.	W2	900	1000	CILL AT - 1000
5.	W3	575	1200	CILL AT - 600
6.	V	750	450	CILL AT - 1950
6.	V1	600	450	CILL AT - 1950

AREA DETAILS

PLINTH AREA SQ.M. - 108.55 Sq.m.
VER./BAL. AREA SQ.M. - 4.24 Sq.m.
CIRCULATION AREA - 13.40 SQ.M.
TOTAL COVD.AREA - 126.19 Sq.m.
PLINTH AREA(each unit) - 27.64 Sq.m.

TYTLE
STANDARD BUILDING PLAN
(FOR G+3)

CONSULTANTS
ARCHITECTURE & PLANNING SECTION,
U.P.AVAS EVAM VIKAS PARISHAD,LUCKNOW

SCALE – 1 :

DATE : 21st, October '2008

DRAWN
V.B.PATHAK
Draughts man(Cat.)

VIKAS KUMAR
B. ARCH.
ASSTT.ARCH.PLANNER

SANJEEV KASHYAP
M.PLANNING (ENVIRONMENTAL PLANNING),A.I.T.P.
PRABHARI ARCH.& PLANNING SECTION

DEEPAK KUMAR
I.A.S.
AVAS AYUKT