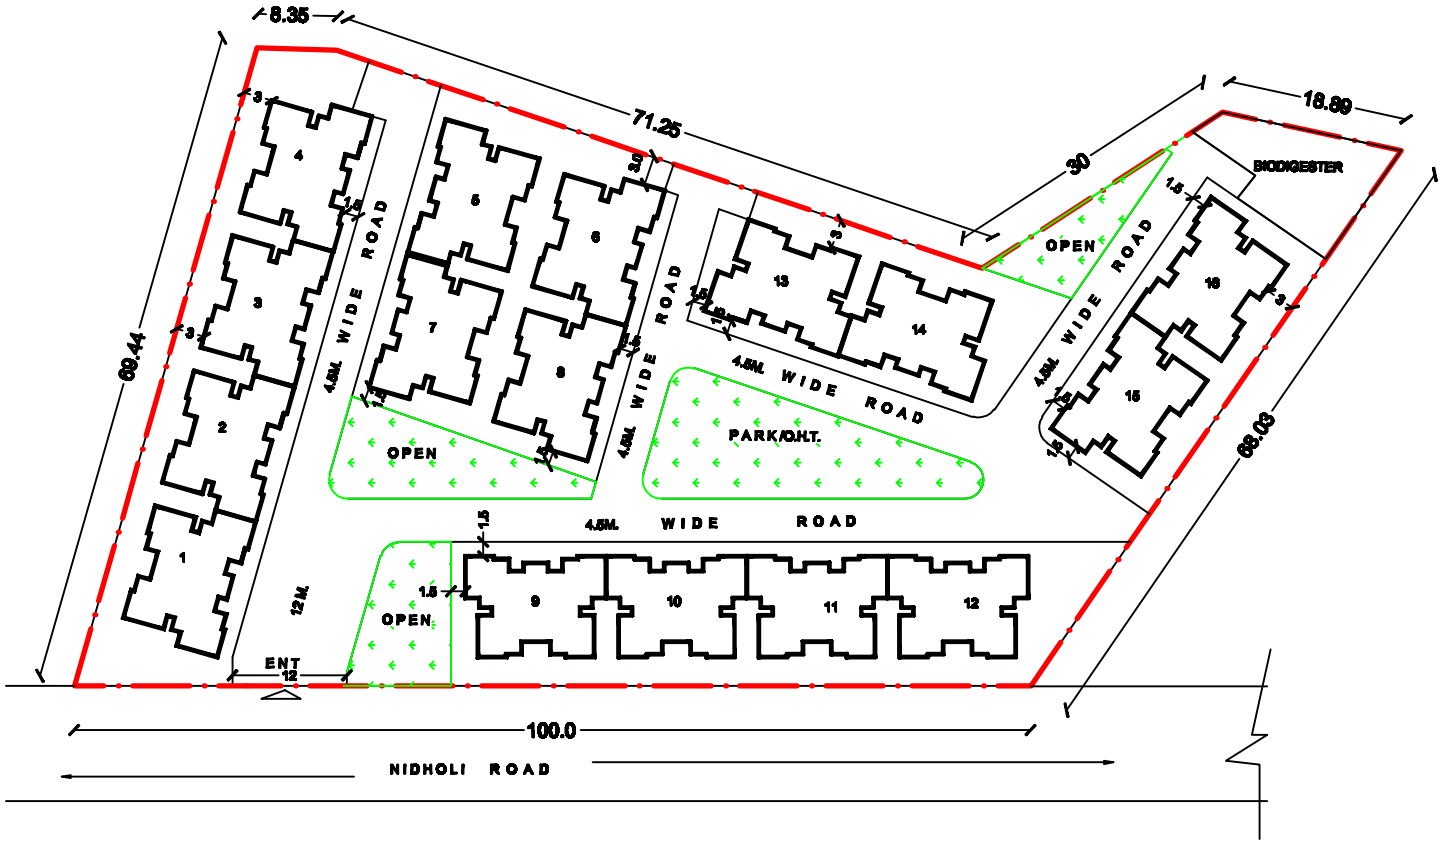

UPAVP
ARCHITECTURAL AND PLANNING UNIT-IV
NEELGIRI COMPLEX, INDIRA NAGAR
LUCKNOW-226016
ISO 9001-2000
Email : uphdb@sancharnet.in

DRG. NO.

FILE: \\Uphdb-apdserver\user_data\unit-3\etah

NOTES

1.ONLY WRITTEN DIMENSIONS TO BE FOLLOWED AND ANY DISCREPANCY IF FOUND ON SITE SHOULD BE IMMEDIATELY REFERRED TO ARCHITECTURE & PLANNING SECTION, AP UNIT-4

2.THIS LAYOUT HAS BEEN PREPARED ON THE BASIS OF INFORMATION RECEIVED FROM E.E,ETAH, VIDE HIS LETTER NO.2163/UPHDB/ENG.-19/130 23.09.08.

LEGEND

AREA STATEMENT:

PROJECT BOUNDARY-

PROJECT AREA - 0.6214 HECT.

TOTAL NOS. OF BLOCKS- 16

TOTAL NOS. OF UNITS- 16X12 =192

SCHEME-

LAYOUT PLAN FOR UNDER MANYAVAR KANSHIRAM JI SHAHARI GARIB AVAS YOJNA .

PROJECT-

LAYOUT PLAN KHASRA NO.269/2,GRAM BARTHAR,DISTT. ETAH.

DRG. TITLE

LAYOUT PLAN

DATE :24-09-2008

5 2.5 0 5 10M.

PRABHA SURI
A.I.I.A
ARCH. ASSTT.

HEMA AGARWAL
A.I.I.A
ASSTT. ARCH. PLANNER

VIJAY PANDEY
DIP.ARCH.
ARCHITECT PLANNER

SANJEEV KASHYAP
M.PLANNING(ENVIRONMENTAL) A.I.T.P
PRABHARI(ARCH.&PLANNING UNIT)