


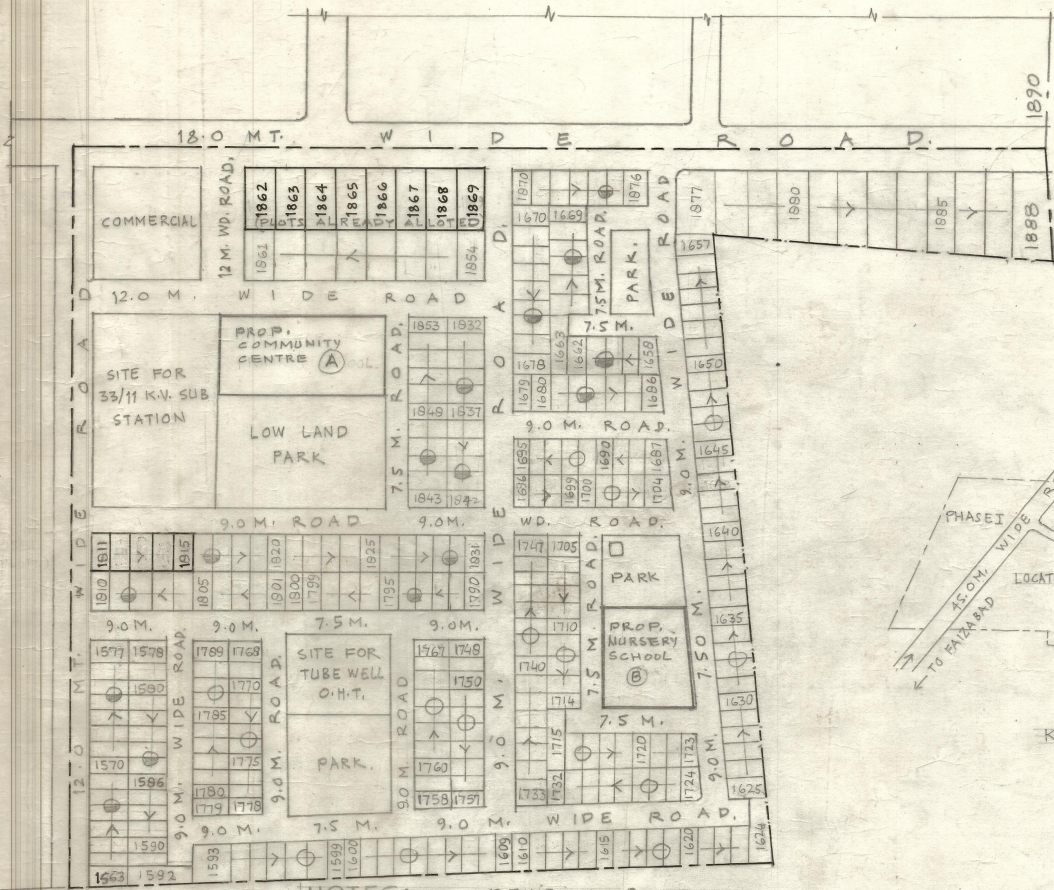

NOTES:-
 REVISION - 2 DTD. 31.12.03
 THIS PART LAY-OUT PLAN FOR COMMUNITY CENTRE HAS BEEN PREPARED ON THE BASIS OF THE FINAL PROPOSAL RECEIVED FROM EX. EN. N.K. 2 VIDE HIS LETTER NO. 343/147-45/147 DATED 2.12.03 COMMUNITY CENTRE HAS BEEN PROPOSED ON NURSERY SCHOOL PLOT (A) & NURSERY SCHOOL HAS BEEN PROPOSED ON PART OF BIG PARK (B).

NOTE:- REVISION - 1, DATE-20-12-03
 THIS NUMBERING PLAN HAS BEEN MADE ON THE BASIS OF THE RECOMMENDATION OF E.E. WD. 2 VIDE HIS LETTER NO. 3343/147-45/145 DATED 2-12-03

VISAY PANDE A.A.P.	S.C. SRIVASTAVA A.P.	REKHA PANT S.A.P.	SUBODH SHANKAR C.A.P.	V.N. GARG AYAS AYUKT.	VISAY PANDE A.A.P.	S.C. SRIVASTAVA A.P.	REKHA PANT S.A.P.	SUBODH SHANKAR C.A.P.
-----------------------	-------------------------	----------------------	--------------------------	--------------------------	-----------------------	-------------------------	----------------------	--------------------------

U.P. AVAS EVAM VIKAS PARISHAD, LUCKNOW.	
DRG. NO. 18	SHEET NO. 2
PART NUMBERING PLAN FOR BHARAT PURI YOJNA, GONDA	
NOTE:- THIS LAY-OUT PLAN HAS BEEN PREPARED AS PER REQUIREMENT/INFORMATION RECEIVED FROM PROJECT MANAGER, CONC. UNIT-3 FAIZABAD, VIDE LETTER NO. 412/3 377321/14-3-2001	
PROPOSED NUMBERS = FROM 1538 TO 1542 (05 Nos)	
PROPOSED PROPERTIES	
SYMBOL	HOUSE TYPE
○	31/63
●	45/75
SIZE	
5.60 X 11.20 M.	
6.0 X 12.50 M.	
SCALE: 1:1000	
NORTH:	
ARCHITECTURE AND PLANNING SECTION U.P. AVAS EVAM VIKAS PARISHAD, LUCKNOW.	
PART NUMBERING PLAN FOR BHARAT PURI YOJNA, GONDA (PHASE - III RD)	
DEALT BY :	SHEEL KHARE, ARCH. ASSTT. I & II
CHD BY :	
DATE :	20-06-2001
MUMTAZ HUSAIN DIP. ARCH. A. PRADHARI ADHIKARI	 06/9/2001
ASHUTOSH MITHAL B. ARCH. A.I.I.A.	Sd/- 15-9-2001
ARCHITECT PLANNER.	
SUBODH SHANKAR B. ARCH. (HONS), A.I.I.T.P. F.I.I.A.	Sd/- 15-9-01
CHIEF ARCH. PLANNER	

DRG NO. 8

ALLIEMENT CENTER PLAN

SHEET NO. 24

GONDA GIRD TO JNA

NOTE

THIS NUMBERING LAYOUT PLAN
HAS BEEN PREPARED FROM FEASIBILITY
SENT BY SDO, FAIZABAD VIDE LETTER
NO. 01- 3024-030003/1500(F) DT. 26.4.92

LEGEND

- PLOT
● TYPE 18/40
⊕ TYPE 56/121

118 NOS
162 NOS
40 NOS



ARCHITECTURE & PLANNING
UNIT-4 U.P. PAVAS EVAM VIKAS
PARISHAD LUCKNOW

ALLOTMENT & DEVELOPMENT
CONTROL PLAN FOR LAYOUT
PLAN OF GONDA GIRD TO JNA
GONDA

DATE 12-5-1992/23.5.92

CKD BY

MADHULIKA SRI.
DIP ARCH.
ARCH ASST. II


VIJAY PANDEY
DIP ARCH.
ASST. ARCH. PLANNER

REKHA FANT
BARCH.
ARCHITECT PLANNER

AK. PACHAURI
BARCH. DIP TEP (HONS)
DIP RDP (THE HONS) DIP FIE
CHIEF ARCH. PLANNER

RAJIV KUMAR SINGH
I.A.S
AVAS AYUKT

DATE OF SANCTION - 10-7-92

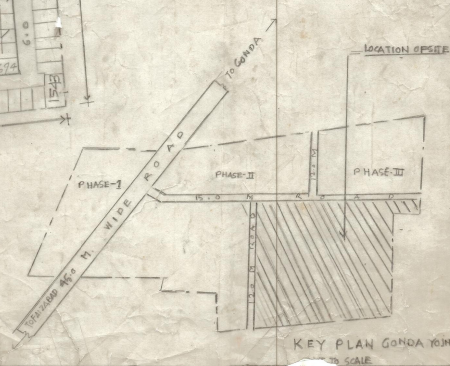

KEY PLAN GONDA YOJNA